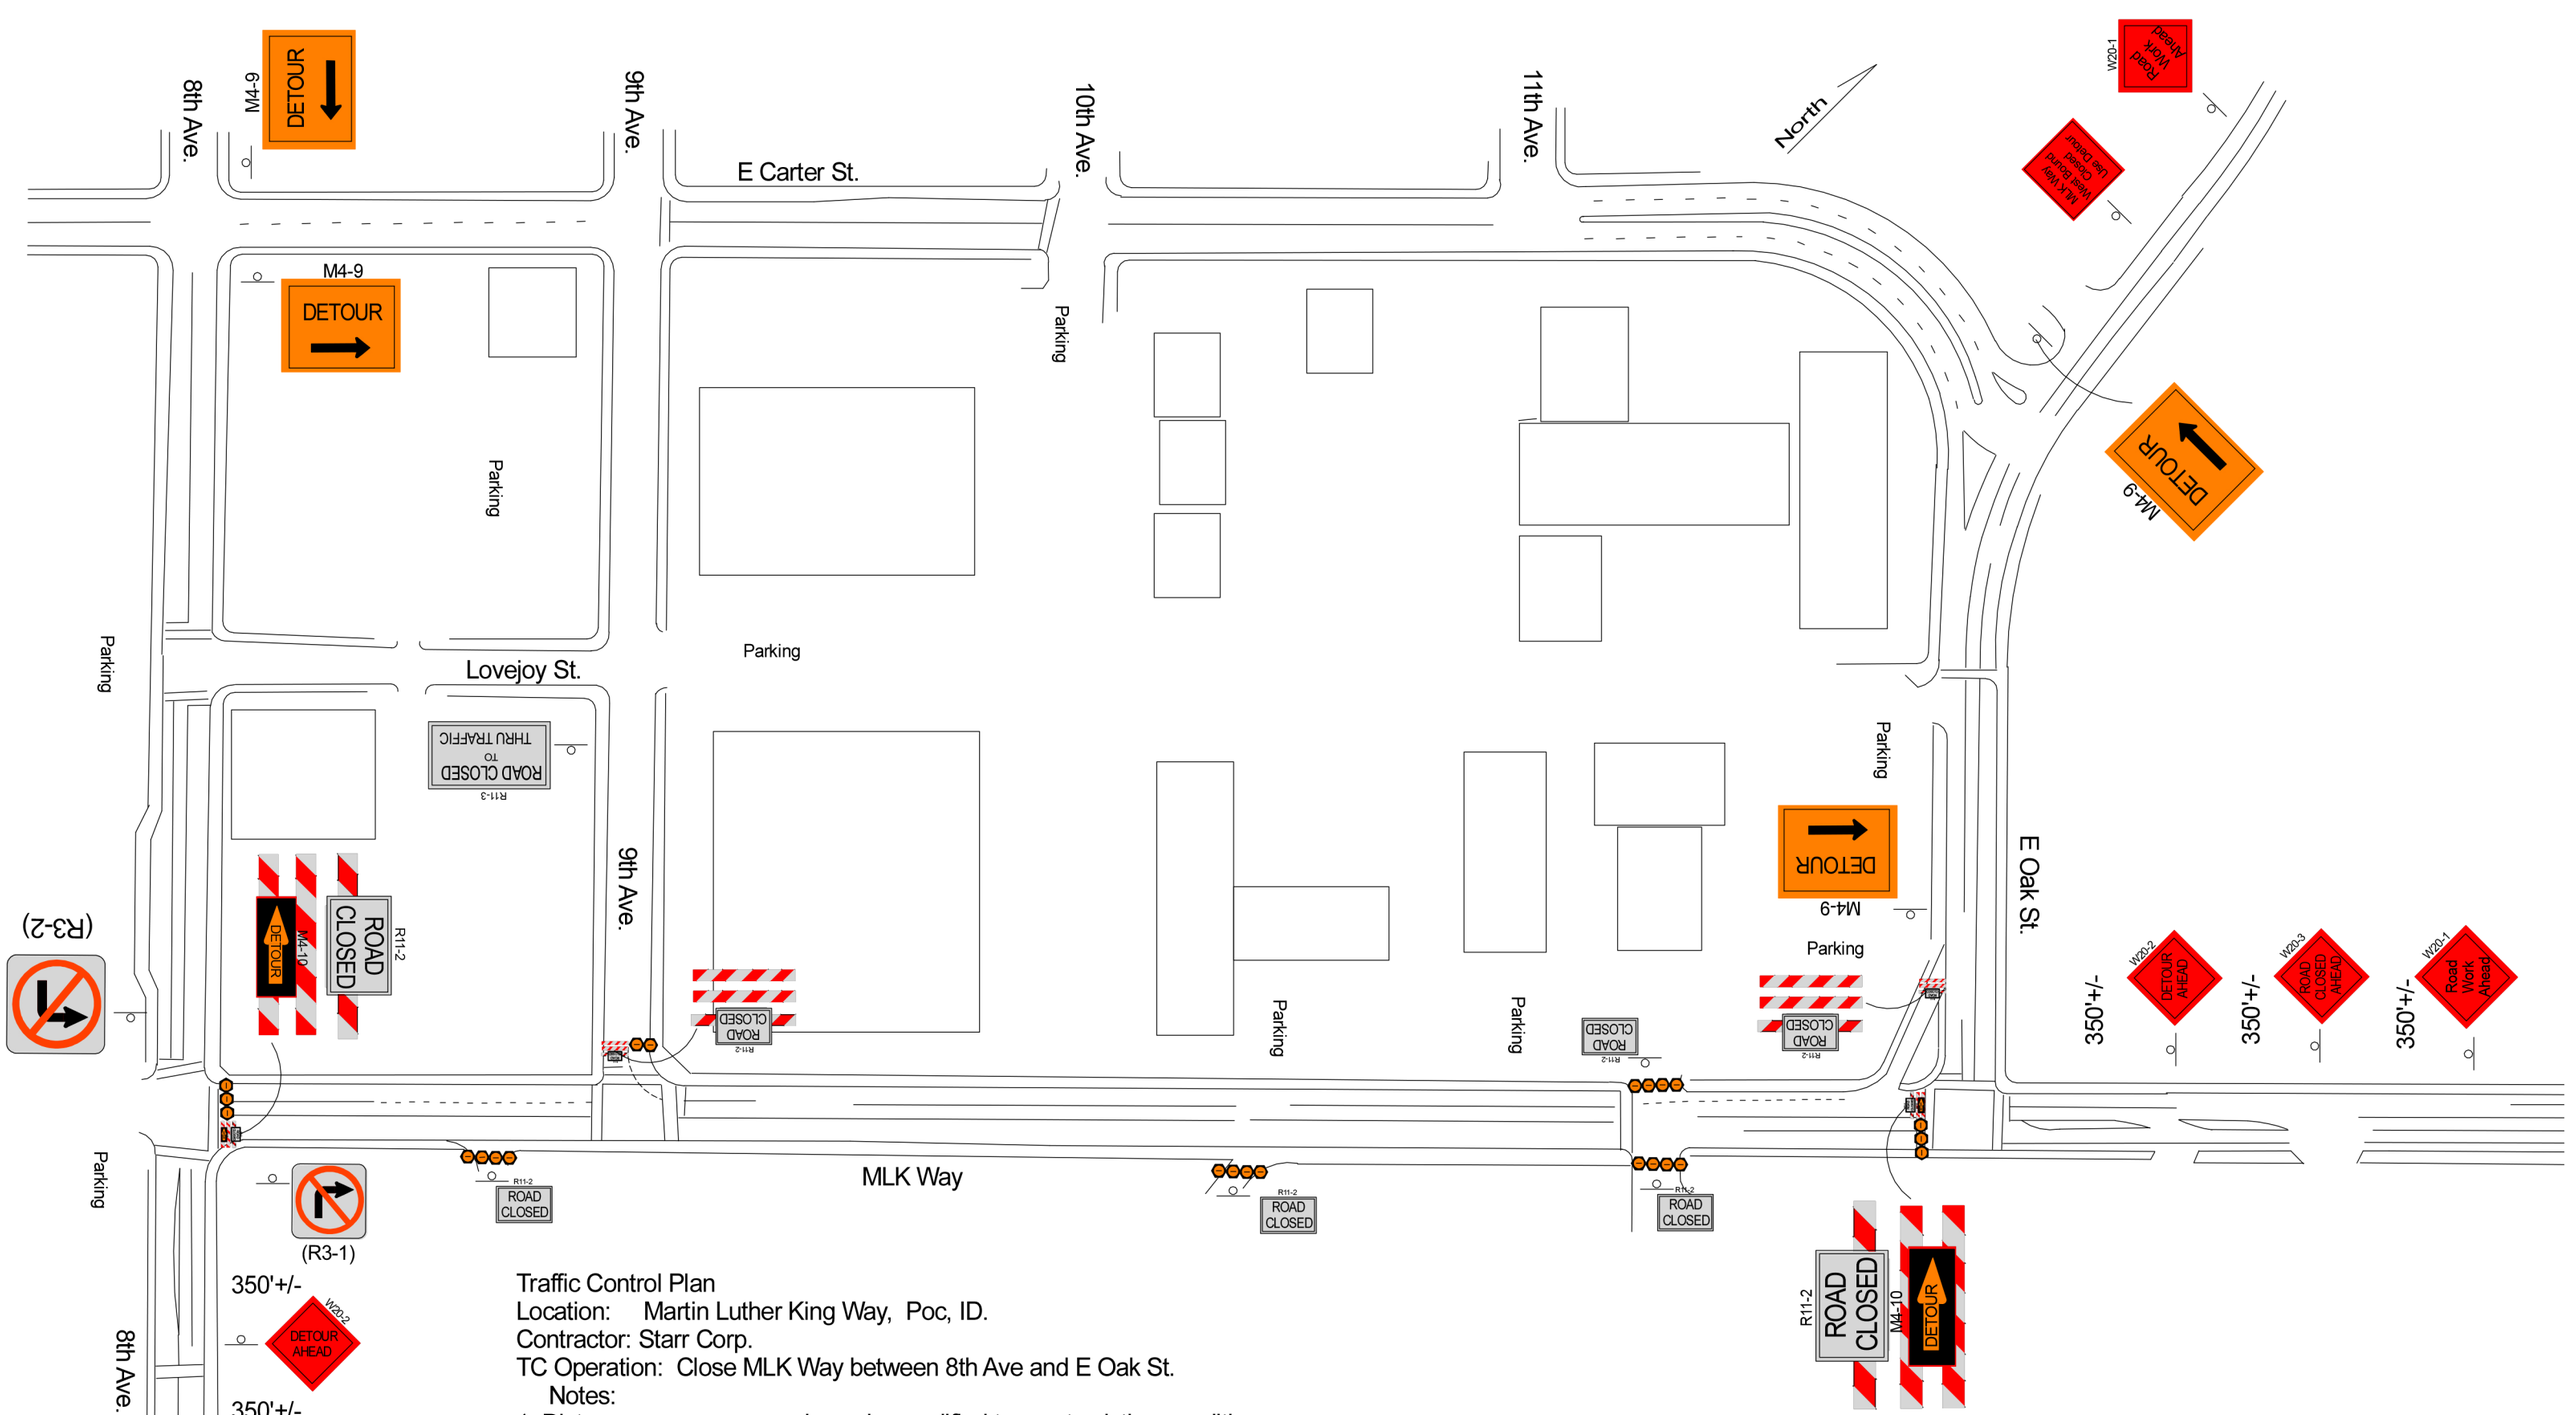

Traffic Control Plan
Location: Martin Luther King Way, Poc, ID.
Contractor: Starr Corp.
TC Operation: Close MLK Way between 8th Ave and E Oak St.

Notes:

1. Distances are approx and may be modified to meet existing conditions.
2. All equipment meets current MUTCD requirements.
3. Drawing is not to scale.
4. Equipment when not in use will be removed.
5. The Contractor will be responsible to monitor and maintain equipment daily.
6. The Contractor may open the road as needed
7. All Parking Lot approaches with access onto MLK Way will be Closed using Drums and Road Closed Sign.